Permit #F00152354

FilmL.A., Inc.
6255 W Sunset Blvd, 12th Floor
Hollywood, CA 90028
t: (213)977-8600 - f: (213)977-8601
www.filmla.com

Summary Information

Permit No: F00152354 **Type of Permit:** FILMING **Release Date:** 06/04/2019

Production Company TWENTIETH CENTURY FOX TELEVISION

Insured Company Name TWENTIETH CENTURY FOX TELEVISION

Contact Phone No. 1 310-369-1000
Contact Phone No. 2 310-696-5734
Fax
Address 10201 W PICO BLVD, BUILDING 1 LOS ANGELES, California 90064

Production Title GOOD PEOPLE

Type of Production TV Sitcom

Producer Ed Cathel

Director Lee Daniels

1st AD Van Hayden

Production Manager Ed Cathel

FilmL.A. Coordinator Naomi Kajiyama

Location Manager Boyd Wilson
Primary Phone Mobile - 310-254-5598
Secondary Phone

Location Assistant Joe Bettencourt
Primary Phone Mobile - 781.706.2831
Secondary Phone

Fees

Posting 900	$414.00
Notification Charge	$340.00
FILMLA NON-REFUNDABLE FILM APPLICATION FEE	$685.00
LA CITY LANE AND STREET CLOSURE FEE	$312.00
LA COUNTY FIRE REVIEW	$282.00
LA CITY DOT SIGN REMOVALS AND ENGINEERS	$1,735.00
LA CITY FIRE SAFETY OFFICER	$1,728.00
LA CITY FIRE DEPARTMENT SPOT CHECK SURCHARGE	$85.00
FILMLA MONITOR FEES	$384.00
FILMLA MONITOR FEES OVERTIME	$384.00
FILMLA MONITOR FEES - DOUBLE TIME	$256.00

Total Permit Fee $6,605.00

Number of Locations 1

NOT A PERMIT

FilmL.A., Inc.
6255 W Sunset Blvd, 12th Floor
Hollywood, CA 90028
t: (213)977-8600 - f: (213)977-8601
www.filmla.com

Summary Information — Location

Permit Number	F00152354	**Location Manager**	Boyd Wilson
Production Company	TWENTIETH CENTURY FOX TELEVISI...	Primary Phone	Mobile - 310-254-5598
Insured Company	TWENTIETH CENTURY FOX TELEVISI...	Secondary Phone	
Production Title	GOOD PEOPLE		

Location Address 510 S Spring St, Los Angeles, CA, 90013

Location Type Loft

Prep Dates 6/4/2019 - 6/4/2019 07:00 - 19:00 1 day

Film Dates 6/5/2019 - 6/5/2019 07:00 - 22:00 1 day

Strike Dates 6/6/2019 - 6/6/2019 07:00 - 22:00

Open or Closed to the Public Closed

Generic Conditions

*Certain service and personnel fees required by jurisdictional agencies are not collected by FilmL.A. Any such fees must be paid directly to the appropriate agency, and a separate invoice will be provided to the permittee.
*LAFD UFSO: Company must contact FilmL.A. for extension of the Uniformed Fire Safety Officers' hours. During normal business hours, UFSO must also inform the LAFD Film desk of the extension.
All travel lanes and bike lanes shall be closed per the WATCH manual.
Community Survey Obtained
CROSSOVERS/CABLING ACROSS STREET I: Not allowed on street without prior approval.
Equipment staging and vehicles may park on one side of the street only.
FilmLA Monitor required at a minimum of four hours.
May not interfere with adjacent traffic lanes or adjacent bike lane
Must comply with attached conditions
Must Maintain 5' Clearance on Sidewalks/Walkways
Must maintain local/emergency access
No cast or crew parking on area streets
No interference with pedestrian traffic
Number of uniformed officers listed on the permit is a minimum requirement. Permittee remains responsible for deploying a sufficient number of uniformed officers to provide traffic and crowd control to ensure the safety of the film crew and the public.
Traffic control must be done in accordance w/MUTCD
Uniformed officers shall have a copy of the film permit in their possession and are required to confirm that all traffic control signage devices are in place.

Please see attached documents

20th.Good.152354.AL.pdf
20th.Good.152354.SpringESHarlemFull.pdf
Downtown Filming Guildelines 2010.03.01.pdf

NOT A PERMIT

FilmL.A., Inc.
6255 W Sunset Blvd, 12th Floor
Hollywood, CA 90028
t: (213)977-8600 - f: (213)977-8601
www.filmla.com

Summary Information — Location

Permit Number	F00152354	**Location Manager**	Boyd Wilson
Production Company	TWENTIETH CENTURY FOX TELEVISI...	Primary Phone	Mobile - 310-254-5598
Insured Company	TWENTIETH CENTURY FOX TELEVISI...	Secondary Phone	
Production Title	GOOD PEOPLE		

Equipment on Location

Type	Quantity
5 or 10 ton trucks	4
Cast/Crew vehicles	95
Catering Truck	1
Condors	1
Cube Trucks	3
Generator	1
Stakebed Trucks	5
Trailers	5
Vans	4

Personnel on Location

Type	Quantity
Cast	5
Crew	80
Extras	15
FilmL.A. Monitor(s)	1
LA City UFSO assigned	45239
Off-Duty/Retired LAPD Officer(s)	3

Filming Activities Atmospheric Smoke Effects; Equipment on sidewalk, in curb lane & across street; Interior Dialogue; FilmLA monitor required 6/4 0600-1000 hrs & 6/5 0300-2200 hrs; Catering and trucks arriving 536 S. Spring St 0400 hrs; Removal of all innerdelineators/closest to the curb ; Putting fire alarm on test mode 6/5 0700-2200 hrs only; (Prep/Strike: 12 crew, no generator);

Jurisdiction **Political:** Los Angeles City - Council District 14 **Police:** Los Angeles Police Department **Fire:** Los Angeles City

Thomas Guide **Page:** 634 **Grid:** F4

Approvals

FILML.A. CLOSURES	Adrian Fayad
FILML.A. MONITORS	Eric Warczinsky
LOS ANGELES CITY DEPARTMENT OF PUBLIC WORKS	Adrian Fayad
LOS ANGELES CITY POLICE DEPARTMENT	Gabriel Aleman
LOS ANGELES CITY DEPARTMENT OF TRANSPORTATION - SIGN & METER REMOVAL	Karina Chaki
LOS ANGELES CITY FIRE DEPARTMENT - FILM UNIT	Kanisha Leonard

Coordinator Note FilmLA monitor may be required for additional times at the discretion of FilmLA and company will be responsible for additional fees

Coordinator Note Additional notification fee due for revised posting/dates on 5/30

Coordinator Note WO# 29140

NOT A PERMIT

FilmL.A., Inc.
6255 W Sunset Blvd, 12th Floor
Hollywood, CA 90028
t: (213)977-8600 - f: (213)977-8601
www.filmla.com

Summary Information — Location

Permit Number	F00152354	**Location Manager**	Boyd Wilson
Production Company	TWENTIETH CENTURY FOX TELEVISI...	Primary Phone	Mobile - 310-254-5598
Insured Company	TWENTIETH CENTURY FOX TELEVISI...	Secondary Phone	
Production Title	GOOD PEOPLE		

PRODUCTION TO COMPLY WITH THE TWO-WAY BIKE LANE DETOUR PLAN AND TRAFFIC CLOSURE PLAN. TO ENSURE PUBLIC SAFETY, TRAFFIC SAFETY CONES IN PLACE AFTER BOLLARDS REMOVAL.
FILM SHOOT DATE: TUESDAY 6/4 (5AM) - THURSDAY 6/6 (5AM) LOCATION: EAST SIDE OF SPRING ST (5TH ST - 6TH ST) REMOVE 34 BOLLARDS BEFORE 5AM ON TUESDAY 6/4 - REINSTALL BETWEEN (5AM - 7AM) ON THURSDAY 6/6 CONTACT: BRIAN ESCOBAR (818)264-5905

Coordinator Note No generator or cabling allowed during prep/strike
May not compromise fire/emergency protection systems without presence of UFSO.
UFSO required 6/5 0700-2200 hrs

Coordinator Note FilmLA monitor may be required for additional times at the discretion of FilmLA and company will be responsible for additional fees
UFSO may be required for additional times at the discretion of LAFD and company will be responsible for additional fees

Parking

Base Camp	536 S Spring St, Los Angeles, CA, 90013	**Crew Parking**	545 S Main St, Los Angeles, CA, 90013
Location Type : Other Location		Location Type : Other Location	

Parking Notes
Base camp with 0400 hrs entry

Posting "No Parking" signs E/S SPRING ST., 5TH ST. - 6TH ST.,
E/S SPRING ST. 5TH ST NORTH FOR 200 FEET

Approximate Footage 601 - 900 **Log Number** 242646

Date(s) 6/4/2019 to 6/4/2019 **Time(s)** 07:00 to 22:00

Posting "No Parking" signs E/S SPRING ST., 5TH ST. - 6TH ST.,
E/S SPRING ST. 5TH ST NORTH FOR 200 FEET

Approximate Footage 601 - 900 **Log Number** 243349

Date(s) 6/5/2019 to 6/5/2019 **Time(s)** 00:00 to 00:00

Lane / Full Closure HARLEM ALLEY FROM 5TH ST. TO 6TH ST

Approximate Footage 0 - 300

NOT A PERMIT

FilmL.A., Inc.
6255 W Sunset Blvd, 12th Floor
Hollywood, CA 90028
t: (213)977-8600 - f: (213)977-8601
www.filmla.com

Summary Information — Location

Permit Number	F00152354	**Location Manager**	Boyd Wilson
Production Company	TWENTIETH CENTURY FOX TELEVISI...	Primary Phone	Mobile - 310-254-5598
Insured Company	TWENTIETH CENTURY FOX TELEVISI...	Secondary Phone	
Production Title	GOOD PEOPLE		

Date(s) 6/5/2019 to 6/5/2019 **Time(s)** 04:00 to 22:00

Lane / Full Closure EAST SIDE OF SPRING ST. FROM 5TH ST. TO 6TH ST., AND BIKE LANE CLOSURE
EAST SIDE OF SPRING ST. FROM 200' NORTH OF 5TH ST. AND BIKE LANE CLOSURE

Approximate Footage 601 - 900

Date(s) 6/5/2019 to 6/5/2019 **Time(s)** 04:00 to 22:00

NOT A PERMIT

Appointment of Stanley Production Services
As Authorized Agent and Representative

I certify that I am a representative of Twentieth Century Fox Television ("Principal") and am authorized to enter into binding contractual agreements on its behalf. I further certify that I am authorized by Principal to appoint other representatives and agents for Principal and to give such representatives and agents authority to enter into and bind Principal to agreements relating to the issuance of and compliance with location film (e.g. theatrical, television, commercial and other motion. picture filming) and still photographic permits, including the permits themselves and any riders to such permits. Acting on behalf of Principal in my capacity as its authorized representative, I appoint Stanley Production Services and it employees and agents SPS as Principal's authorized representatives and agents to apply for location film (e.g. theatrical, television, commercial and other motion. picture filming) and still photographic permits on behalf of Principal through FilmLA, Inc. for any city, county or through any other jurisdictions where FilmLA, Inc. operates, to negotiate, discuss, accept, modify, agree to and bind Principal to the terms and conditions of such permits (including all restrictions and/or community guidelines applicable to any such permit); and to execute such permits on behalf of Principal. Principal understands, acknowledges and agrees that it (and/or its insurer) remains responsible and liable for all obligations imposed by or incidental to any permit or rider issued to Principal signed by any employee or agent of (including any coordinator, runner or messenger used by SPS Principal further agrees to comply with the terms and conditions of any such permits and hereby appoint SPS as an authorized representative to facilitate compliance with such terms and conditions following issuance of any such permits and to enter into agreements for Principal with respect thereto. Any person, agency, entity, or organization (including FilmLA, Inc. and any city, county or other jurisdictions where FilmLA, Inc. operates) may rely upon this appointment and need not obtain further authorization for any act described herein. An original or faxed copy of this appointment shall be sufficient, and may be treated as an original for your purposes. The appointment may be revoked by Principal at any time in writing delivered to FilmLA, Inc., but in any case shall expire one (1) year from the date of execution set forth below.

I declare under penalty of perjury under the laws of the State of California that I am authorized to appoint SPS as agent for Principal, and based upon that authority I hereby appoin SPS as Principal's agent as set forth herein.

Date: 6/4/19

Boyd Wilson
Representative's Signature

Representative's Name (Please Print)

Locations
Representative's Title (Please Print)

Twentieth Century Fox Television
Name of Principal (i.e. company name) (Please Print)

Street: 10201 W. Pico Blvd.
City: Los Angeles
State: CA
ZIP: 90035
Principal's Mailing Address (Please Print)

310-969-3790
Principal's Phone Number (Please Print)

Stanley Production Services
957 Woodlawn Dr
Thousand Oaks Ca 91360

NOT A PERMIT

Permit #F00152354

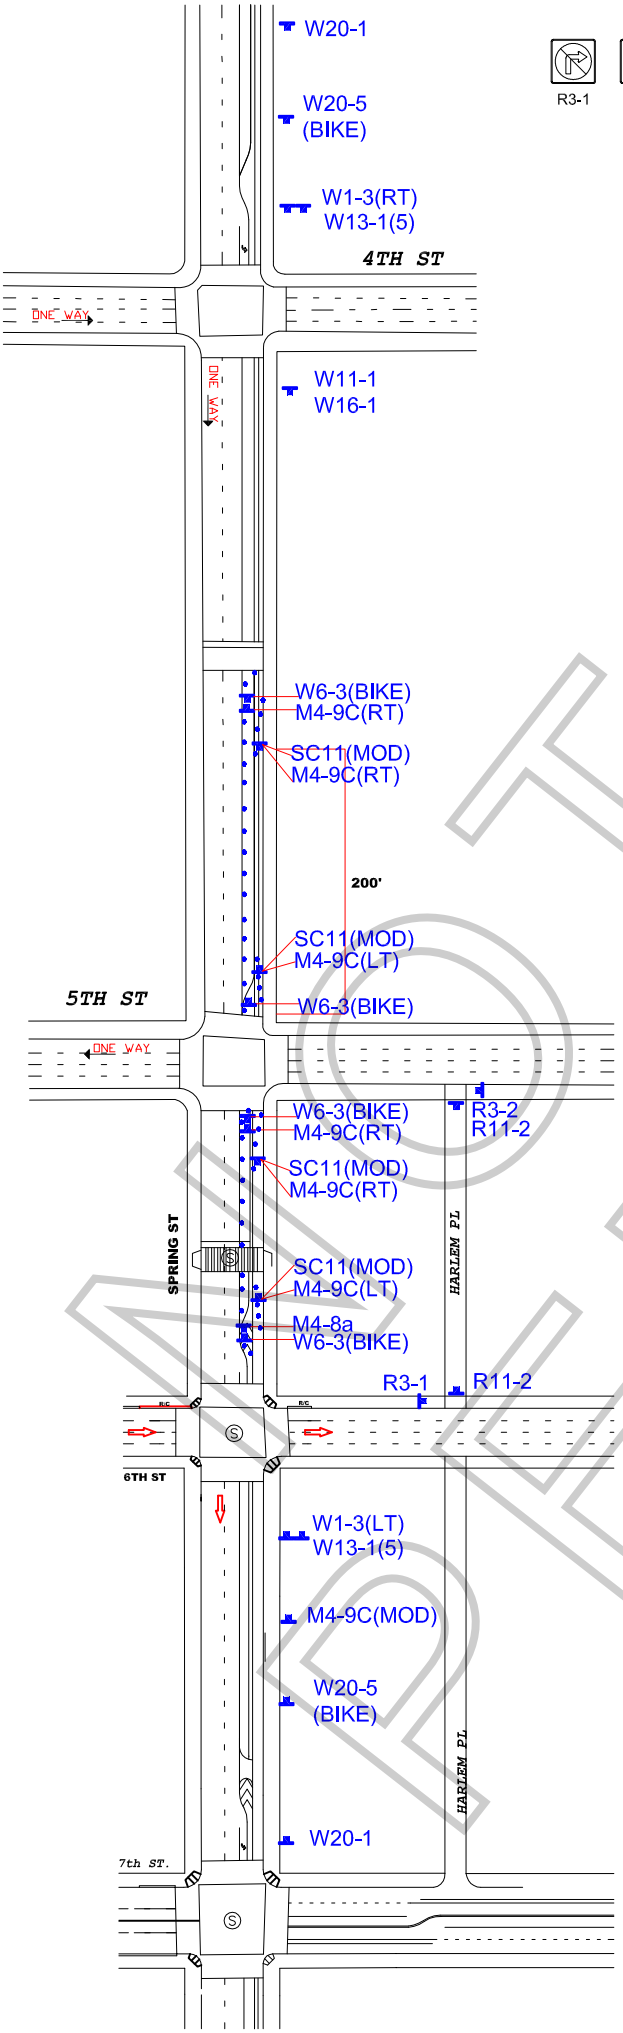

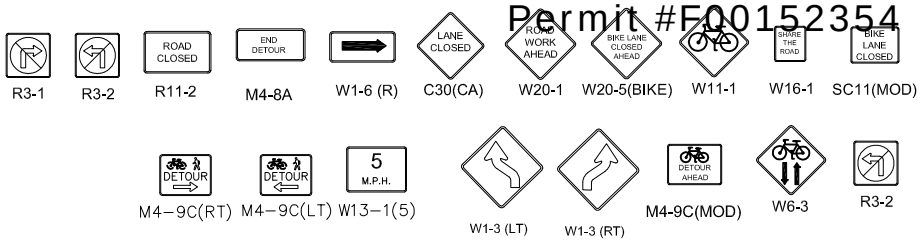

Ⓢ TRAFFIC SIGNAL

● TRAFFIC CONE

TYPE I W/ SIGN

FLASHING ARROW SIGN (FAS)

ALL TRAFFIC CONTROL WILL BE INSTALLED TO MEET OR EXCEED THE LATEST CA-MUTCD MINIMUM REQUIREMENTS

WORK ZONE TRAFFIC CONTROL PLAN
GENERAL NOTES

1. DATE/TIME: 6-5-19 FROM 04:00 HOURS TO 22:00 HOURS.

2. ALL SIGNING, STRIPING, AND TRAFFIC CONTROL DEVICES SHALL CONFORM TO THE (CURRENT) STATE OF CALIFORNIA DEPARTMENT OF TRANSPORTATION (CALTRANS) STANDARD PLANS AND STANDARD SPECIFICATIONS, CALIFORNIA MUTCD, AND ANY ADDENDUMS THERETO, AND AS SHOWN ON THESE PLANS, SYMBOLS AND ABBREVIATIONS USED ARE SHOWN ON CALTRANS STANDARD PLANS.
3. THERE WILL BE NO INTERFERENCE WITH TRAFFIC SIGNALS OR CROSSWALKS.
4. CONES WILL BE 28" MINIMUM HEIGHT AND HAVE REFLECTORIZED SLEEVES FOR NIGHT WORK.
5. POLICE WILL DIRECT TRAFFIC IF NECESSARY.

NOT A PERMIT

TCP FOR: GOOD PEOPLE

LOCATION:
E/S CURB & BIKE LANE - SPRING ST FROM 6TH TO 200' NORTH OF 5TH ST
ALLEY CLOSURE- HARLEM PL FROM 5TH ST TO 6TH ST
LOS ANGELES, CALIFORNIA

CONTACT: BRIAN ESCOBAR
OFFICE# 323-579-1175
BOYD WILSON
PH# 310-254-5598

JCL TRAFFIC SERVICES
(213) 622-9775
C31-CA Lic # 805357

DATE	REVISIONS	DRAFTER: MARIO MENJIVAR
		SCALE: N.T.S.
		FILM LA: NK

SPECIAL CONDITIONS FOR LOCATION FILMING IN DOWNTOWN LOS ANGELES
(Standard Filming Requirements continue to apply where not superseded below)

1. DEFINITION OF TERMS

a. Downtown Los Angeles, for the purposes of these conditions, shall be defined as the area North to South from the 101 Freeway to the 10 Freeway; East to West from the Los Angeles River to the 110 Freeway.

b. The Downtown Los Angeles Neighborhood Council boundaries (**DLANC boundaries**), for the purpose of these conditions, shall be defined as bordered on the North and East at the 101 Freeway from the 110 Freeway east to Los Angeles Street, south to 4th Street, east to Alameda Street, south to 7th Street, east to the Los Angeles River; on the South by the 10 Freeway from the 110 Freeway to the Los Angeles River; on the West by 110 Freeway from the 10 Freeway to the 101 Freeway. (This area is the same area as defined above as Downtown Los Angeles, but excludes the Little Tokyo and Arts District neighborhoods.)

c. Residential buildings shall be defined as any building with legal residential occupants (mixed-use, adaptive reuse, artist-in-residence (A.I.R.), SROs, residential hotels, condominiums and apartment buildings). DLANC will maintain an accurate and contemporary listing of all residential buildings showing a 100-foot radius from each building so as to identify any areas both inside and outside of that radius.

d. The Broadway Entertainment District (aka Broadway Theatre District), for the purposes of these Conditions, shall be defined north to south as Broadway from 3rd Street to Olympic Boulevard, and east to west from Frank Court to Lindley Place (aka St. Vincent Alley Court), or the equivalent mid-block point to either of these alleys where the alley is not present, including any theater loading facilities, defined as any public or private surface parking lot, parking garage, public street or curb area adjacent to, or utilized by, a theater. If, in the future, the City adopts an ordinance with regulations governing filming in this area, such regulations shall supersede these Filming Conditions.

e. The Old Bank District residential overlay, for the purposes of these Conditions, shall be defined as the area bound by South Spring St., West 5th St., West 4th St., and Werdin Pl.

2. FILMING STANDARD HOURS AND DAYS

a. Filming activity, or any production-related activity including but not limited to activities such as base camps, catering, generators, etc., within the **DLANC boundaries** is restricted to the hours of 6:00 a.m. to 11:00 p.m. within a 100-foot radius of any residential building. Filming activity in the **Broadway Entertainment District** is restricted to the hours of 6:00 a.m. to Midnight within a 50-foot radius of any residential building. **Old Bank District** is restricted to the hours of 7:00 a.m. to 10:00 p.m. within a 100-foot radius of any residential building**.** No extension of the standard filming hours for

NOT A PERMIT

filming or any disruptive production-related activity shall be allowed until a signature survey has been properly submitted. Proof of signature surveys shall be made available to DLANC upon request.

b. No film permits may be issued along Main and Spring Streets from 2nd to 9th Streets, or on any block of 2nd through 9th Streets between Los Angeles and Spring during the Downtown Art Walk, currently held on the second Thursday of each month. Filming inside of private buildings or entirely on private property during this time is permitted so long as there are no external impacts.

c. No filming may be conducted in close proximity to major public events anywhere in Downtown Los Angeles as permitted by the LAPD, or identified with 30 days notice to the City's Designated Film Permit Contractor by DLANC. Film permits may be considered in light of major public events on a case-by-case basis so long as their issuance will not cause further disruption to Downtown businesses and residents during such events.

3. RESIDENTIAL AND MERCHANT PROTECTIONS IN THE DLANC BOUNDARIES

a. A film permit may include no more than 300 feet of curb lane per city block for the parking of film production vehicles, crew or equipment. Requests for additional amounts of curb lane shall require a signature survey. The **Broadway Entertainment District** is exempt from this restriction.

b. Production personnel (and equipment utilized by the production company) shall not block the sidewalk area in front of an open commercial business or a residential building, including residential patios, windows, doorways, or entryways, unless the production company has secured the permission of the merchant and/or property owner. Where the commercial business is one that is primarily open in the evening and nighttime hours, the production company, their cast and crew may not block the access to and signage of such establishment (as seen from the street), without permission of the merchant and/or property owner during the hours of operation of the business.

c. Customers, employees, residents, and guests of affected properties shall be allowed free ingress/egress to all buildings, merchants, and parking facilities. Arrangements shall be made to ensure access to deliveries, trash pickup, residential move-in/move-out, and vendor access to the properties/merchants during productions.

d. All commercial businesses must prominently post hours of operation and contact phone numbers, and residential buildings must have a designated contact person authorized to give permission. Special events held by commercial businesses, outside of normal business hours, must also be posted in advance, and production companies must provide full access and visibility during such events.

NOT A PERMIT

4. NOISE, FUMES, AND LIGHTING WITHIN THE DLANC BOUNDARIES

a. Generators, portable toilets or toilet vehicles, and outdoor food preparation using charcoal or gas grills must be a minimum of 50 feet (horizontally) from any residential window or entrance. If it is physically impossible for a generator to be a minimum of 50 feet from residential windows or entrances, the generator shall be placed as far away as possible and vented away from residential windows and entrances. However, under no circumstances shall a generator be placed directly underneath a residential window.

b. Film productions must focus lighting on the filming area only and make every effort to shield the lighting from adjacent properties, pedestrians, and patrons of commercial businesses at all times. Exceptional lighting (e.g., Musco and Bebee lighting) outside of regular filming hours shall not be allowed without a signature survey of the affected merchants and/or property owners. **Signature survey shall be required for Exceptional lighting within the Old Bank District between the hours of 6:00 p.m. and 6:00 a.m.** Under no circumstances shall lighting be directed onto oncoming traffic.

c. Film production companies are required to completely remove all trash, food, and cardboard boxes, etc. from the general vicinity at the end of each filming day. Film production companies will be held responsible for the actions of catering companies they employ to provide food for the cast and crew.

5. SPECIAL REQUESTS AND EXCEPTIONS REVIEW AND NOTIFICATION WITHIN THE DLANC BOUNDARIES

a. Helicopters shall not be granted permits for landing at non-certified helipads before and after approved filming hours. All aerial filming productions must provide upon request a copy of an approved FAA Form 7711-2, or other official waiver, along with a copy of the briefing on the flight operations for all participating persons or property.

b. No film permit shall be construed as a waiver of 14 CFR § 91.119, 14 CFR § 91.515(a) or 14 CFR § 91.303(e), dictating federal flight altitude regulations, for purposes of non-participating persons or property (see attachment).

c. Notification beyond the standard 500-foot radius will be made to affected residents and merchants for high impact activity that is likely to cause interference with adjacent properties of people such as car chases, simulated gun fire, explosions, screams for help and other loud noises, helicopter activity, road closures or other such exceptional activities that might cause a police response to the filming location. High impact filming activity must be preceded by notifications at least two days in advance. The City's Designated Film Permit Contractor or the production company shall consult a designated DLANC representative when an applicant requests a permit for high impact filming activity with less than two days notice.

d. Due to the location of building air intake systems on Lower Grand Avenue, no special effects, including smoke, steam or fog, may occur in that area without first obtaining

NOT A PERMIT

clearance from the appropriate building contacts and maintenance engineers. Contact must be made at least 48 hours prior to the proposed effect(s).

6. FILMING-RELATED CONGESTION WITHIN THE DLANC BOUNDARIES

a. The City's Designated Film Permit Contractor will ensure that the impact from filming at recurrently used locations is minimized to the affected residents and businesses.

b. In rush hour restricted lanes, as designated by LADOT, no Intermittent Traffic Control (ITC) shall be permitted during Rush Hours (7:00 a.m. – 9:00 a.m. and 4:00 p.m. – 7:00 p.m., Monday through Friday). No simultaneous closures or ITC of both the Second and Third Street Tunnels will be permitted.

c. Production companies shall request the posting of "no parking" signs, lane or street closures with LADOT for the day(s) that they are "on site" only. When closures are not necessary for the day(s) requested, production companies shall report the changes to the City's Designated Film Permit Contractor, who shall notify LADOT, who must revise and/or remove parking signs, as necessary.

d. Production companies must provide adequate detour and directional signage when street closures are in place, conforming to current LADOT standards and practices. Detour routes must accommodate large, semi and tractor trailer trucks and public transit vehicles.

7. ENFORCEMENT OF CONDITIONS

a. In accordance with the terms of their work permit issued from LAPD, off-duty or retired police officers must, upon reporting to a work site, review and ensure compliance with conditions outlined on the filming permit. Officers shall ensure compliance with arrival and departure time, and shall not allow any activity or conduct that is in violation of local or state law, nor allow any filming condition that is not authorized by the permit. Variations from the requirements of the permit are not allowed unless approved by an authorized representative of the City's Designated Film Permit Contractor.

NOT A PERMIT